2011

2011-04-VR

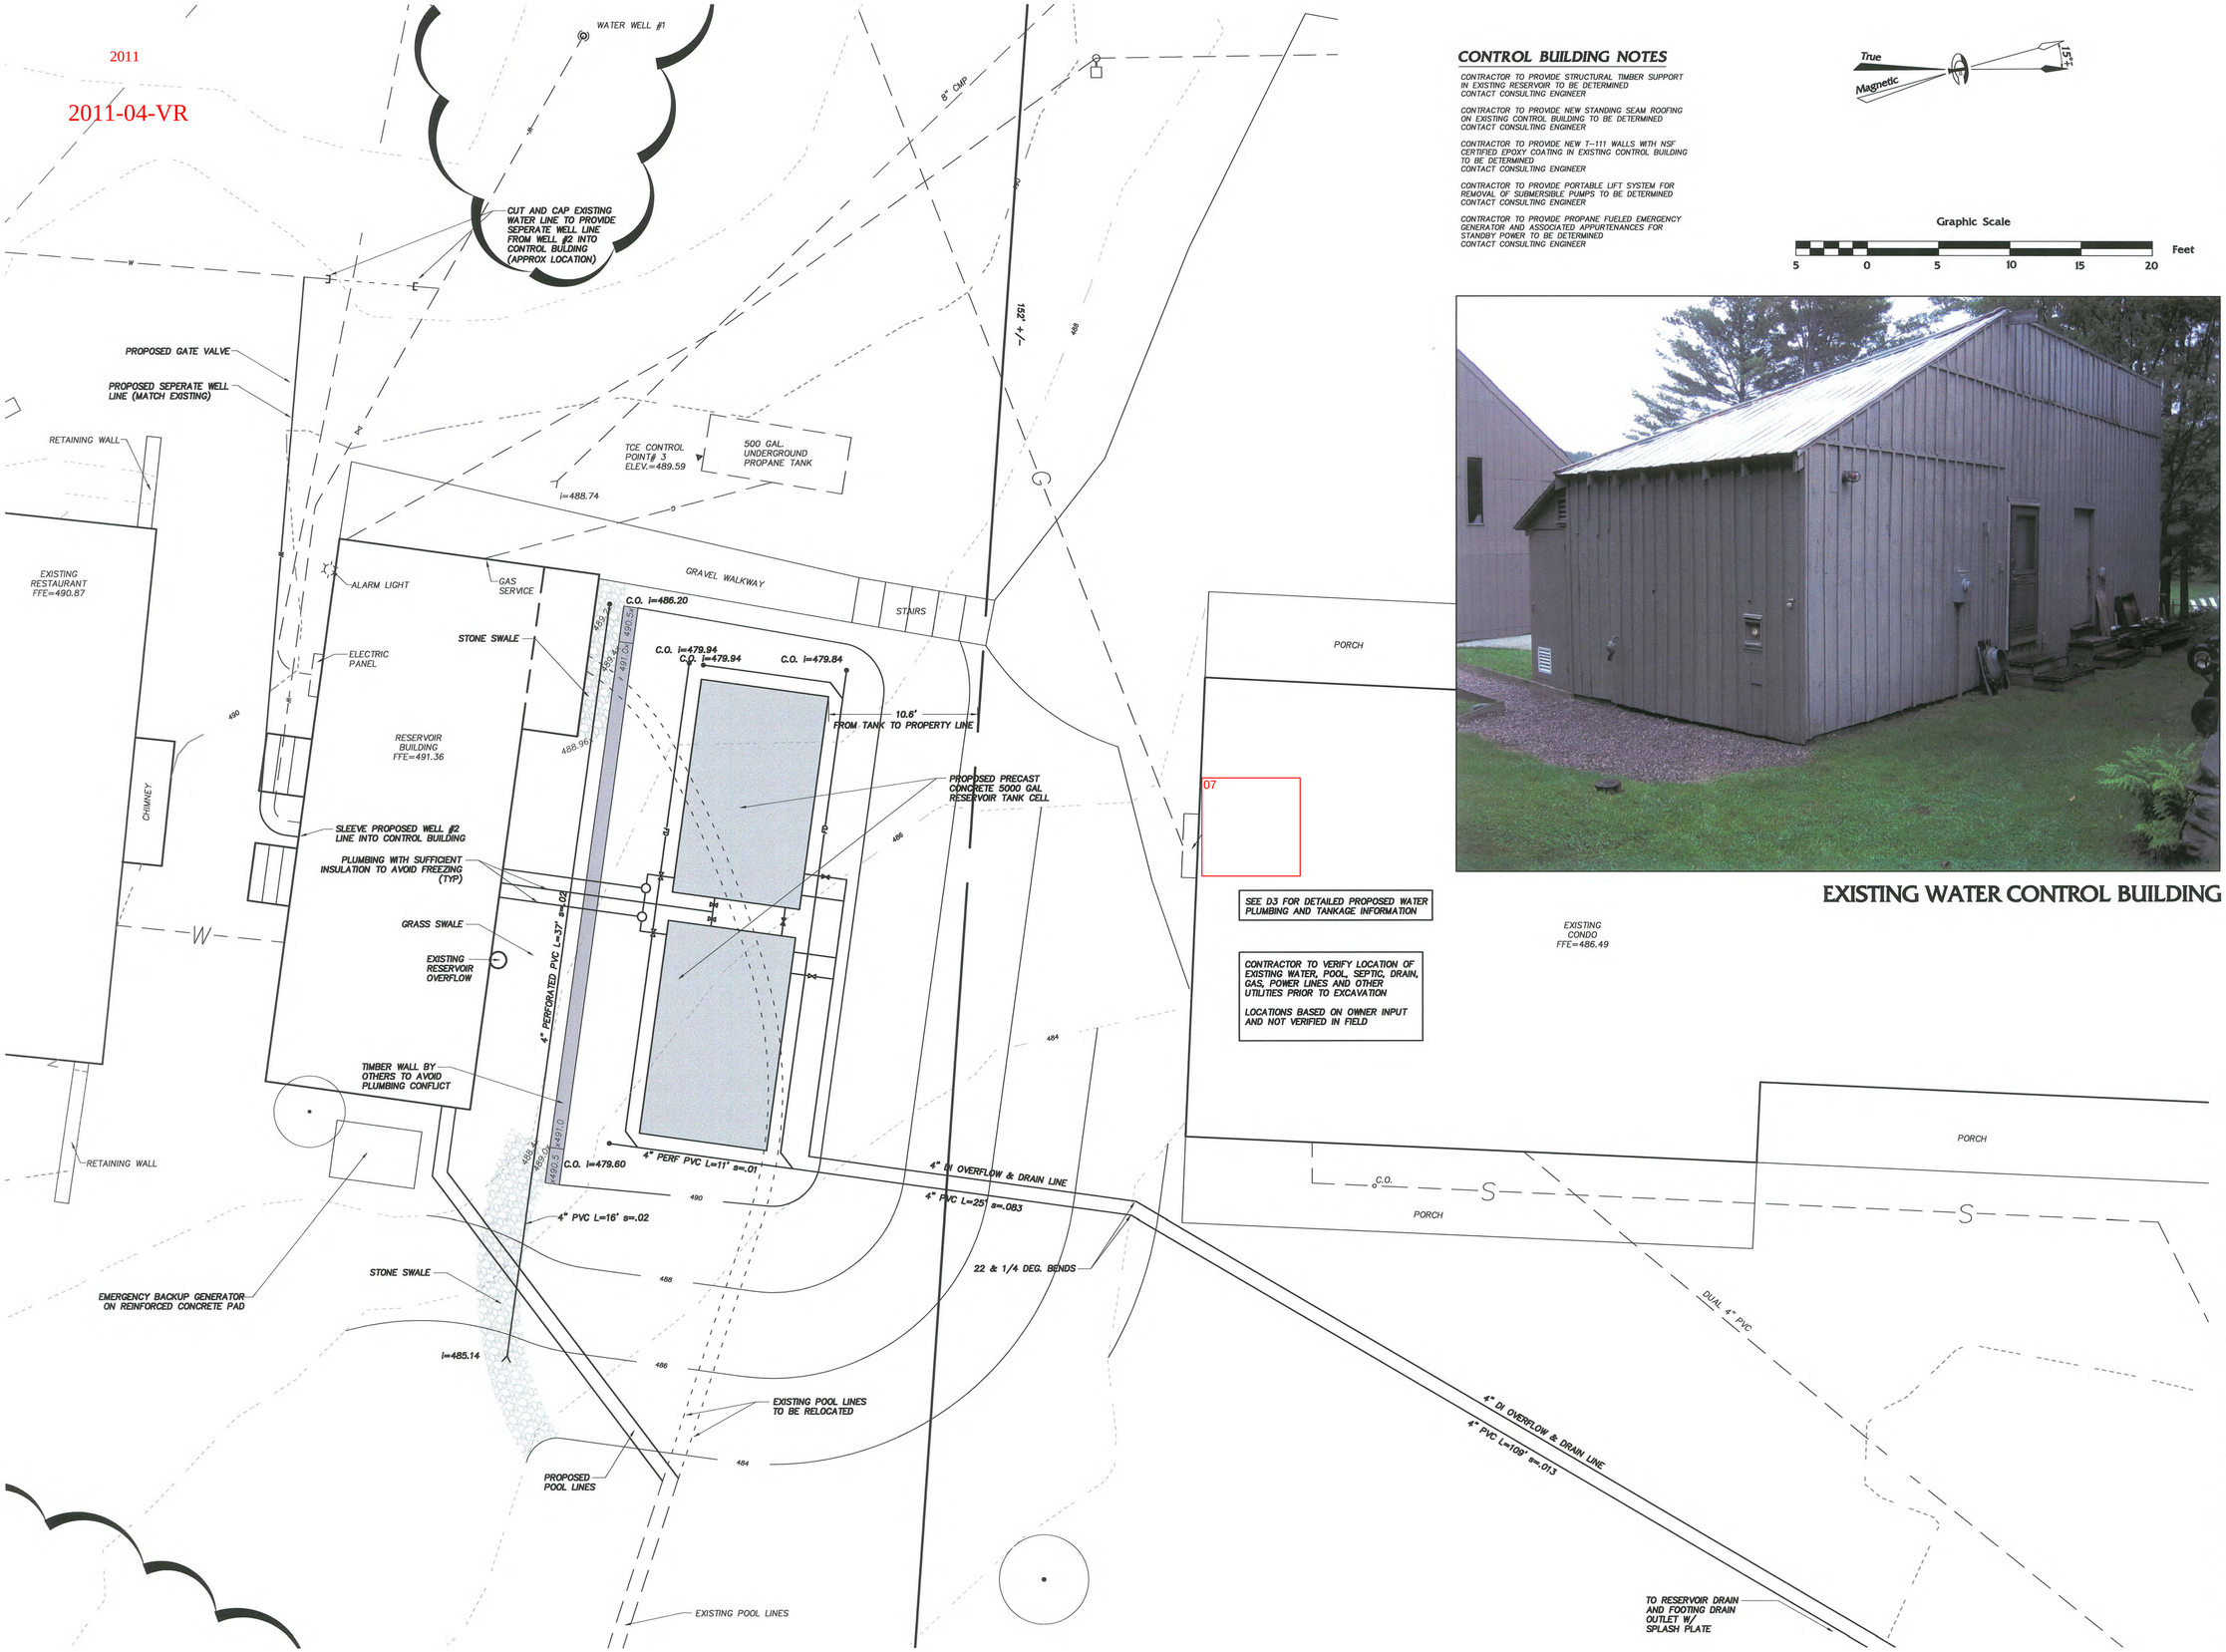

CONTROL BUILDING NOTES

CONTRACTOR TO PROVIDE STRUCTURAL TIMBER SUPPORT IN EXISTING RESERVOIR TO BE DETERMINED CONTACT CONSULTING ENGINEER

CONTRACTOR TO PROVIDE NEW STANDING SEAM ROOFING ON EXISTING CONTROL BUILDING TO BE DETERMINED CONTACT CONSULTING ENGINEER

CONTRACTOR TO PROVIDE NEW T-111 WALLS WITH NSF CERTIFIED EPOXY COATING IN EXISTING CONTROL BUILDING TO BE DETERMINED CONTACT CONSULTING ENGINEER

CONTRACTOR TO PROVIDE PORTABLE LIFT SYSTEM FOR REMOVAL OF SUBMERSIBLE PUMPS TO BE DETERMINED CONTACT CONSULTING ENGINEER

CONTRACTOR TO PROVIDE PROPANE FUELED EMERGENCY GENERATOR AND ASSOCIATED APPURTENANCES FOR STANDBY POWER TO BE DETERMINED CONTACT CONSULTING ENGINEER

True
Magnetic
15°±

Graphic Scale

5 0 5 10 15 20 Feet

EXISTING WATER CONTROL BUILDING

TRUDELL CONSULTING ENGINEERS (TCE)

478 Blair Park Road P.O. Box 308 (802) 879-6331 (phone)
Williston, Vermont 05495 (802) 879-0060 (fax)
Visit Us on the Web at: www.TrudellConsulting.com

THESE PLANS ARE SUITABLE FOR THE PURPOSE OF:

- [ ] CONCEPTUAL APPROVAL SUBMISSION
- [ ] PRELIMINARY APPROVAL SUBMISSION
- [ ] ACT 250 SUBMISSION IF APPLICABLE
- [x] FINAL APPROVAL SUBMISSION
- [ ] CONSTRUCTION DRAWINGS

USE AND INTERPRETATION OF THE DRAWINGS

1. Drawings prepared for submittal are intended for preliminary planning, coordination with other disciplines, utilities, and approving authorities. They are not intended as final drawings or construction drawings.

2. Drawings prepared for construction are intended to be used in conjunction with contract documents, specifications, owner/contractor agreements and to be fully coordinated with other disciplines. They are specific to the project. If errors are discovered they are to be brought to the attention of Trudell Consulting Engineers (TCE) before using. By use of these drawings for construction of the Project, the Owner represents that (he/she) has reviewed, approved, and accepted the drawings. The drawings shall be considered "Final Approval Submission" once they receive state and local approval.

3. As instruments of service these drawings and copies thereof furnished by the Engineer are his property. Changes to the drawings may only be made by the Engineer.

4. It is the User's responsibility to ensure this copy contains the most current revisions.

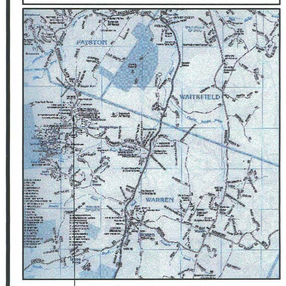

Project Location

No.	Description	Date	By
2	SHOW LOT LINES AND SETBACK TO TANK FOR LOCAL PERMITTING	2/23/2011	NTH
1	REVISIONS FOR SUBMERSIBLE PUMPS PER OWNER -PTC AMEND	10/1/2010	NTH

Revisions

STATE OF VERMONT
JOHN A. PITRONAGE
NO. 8104
CIVIL
LICENSED
PROFESSIONAL ENGINEER

Project Title

Drumley's Condominiums

German Flats Road Warren, Vermont

Sheet Title

Water System Site Plan

Drawing Number : 2008071-52 Extension : 1
Project manager : NTH Drawn : NPC
Date : 6/22/2009 F.B. 292 Scale : 1" = 5'
Project reference : XXX X-Ref : XXX
Bench File : XXX
Approved

SP2

S:_TCE DRAWINGS\2008\071\Local Permitting\2008071-52 (SP2).dwg 2/23/2011 11:36:39 AM EST