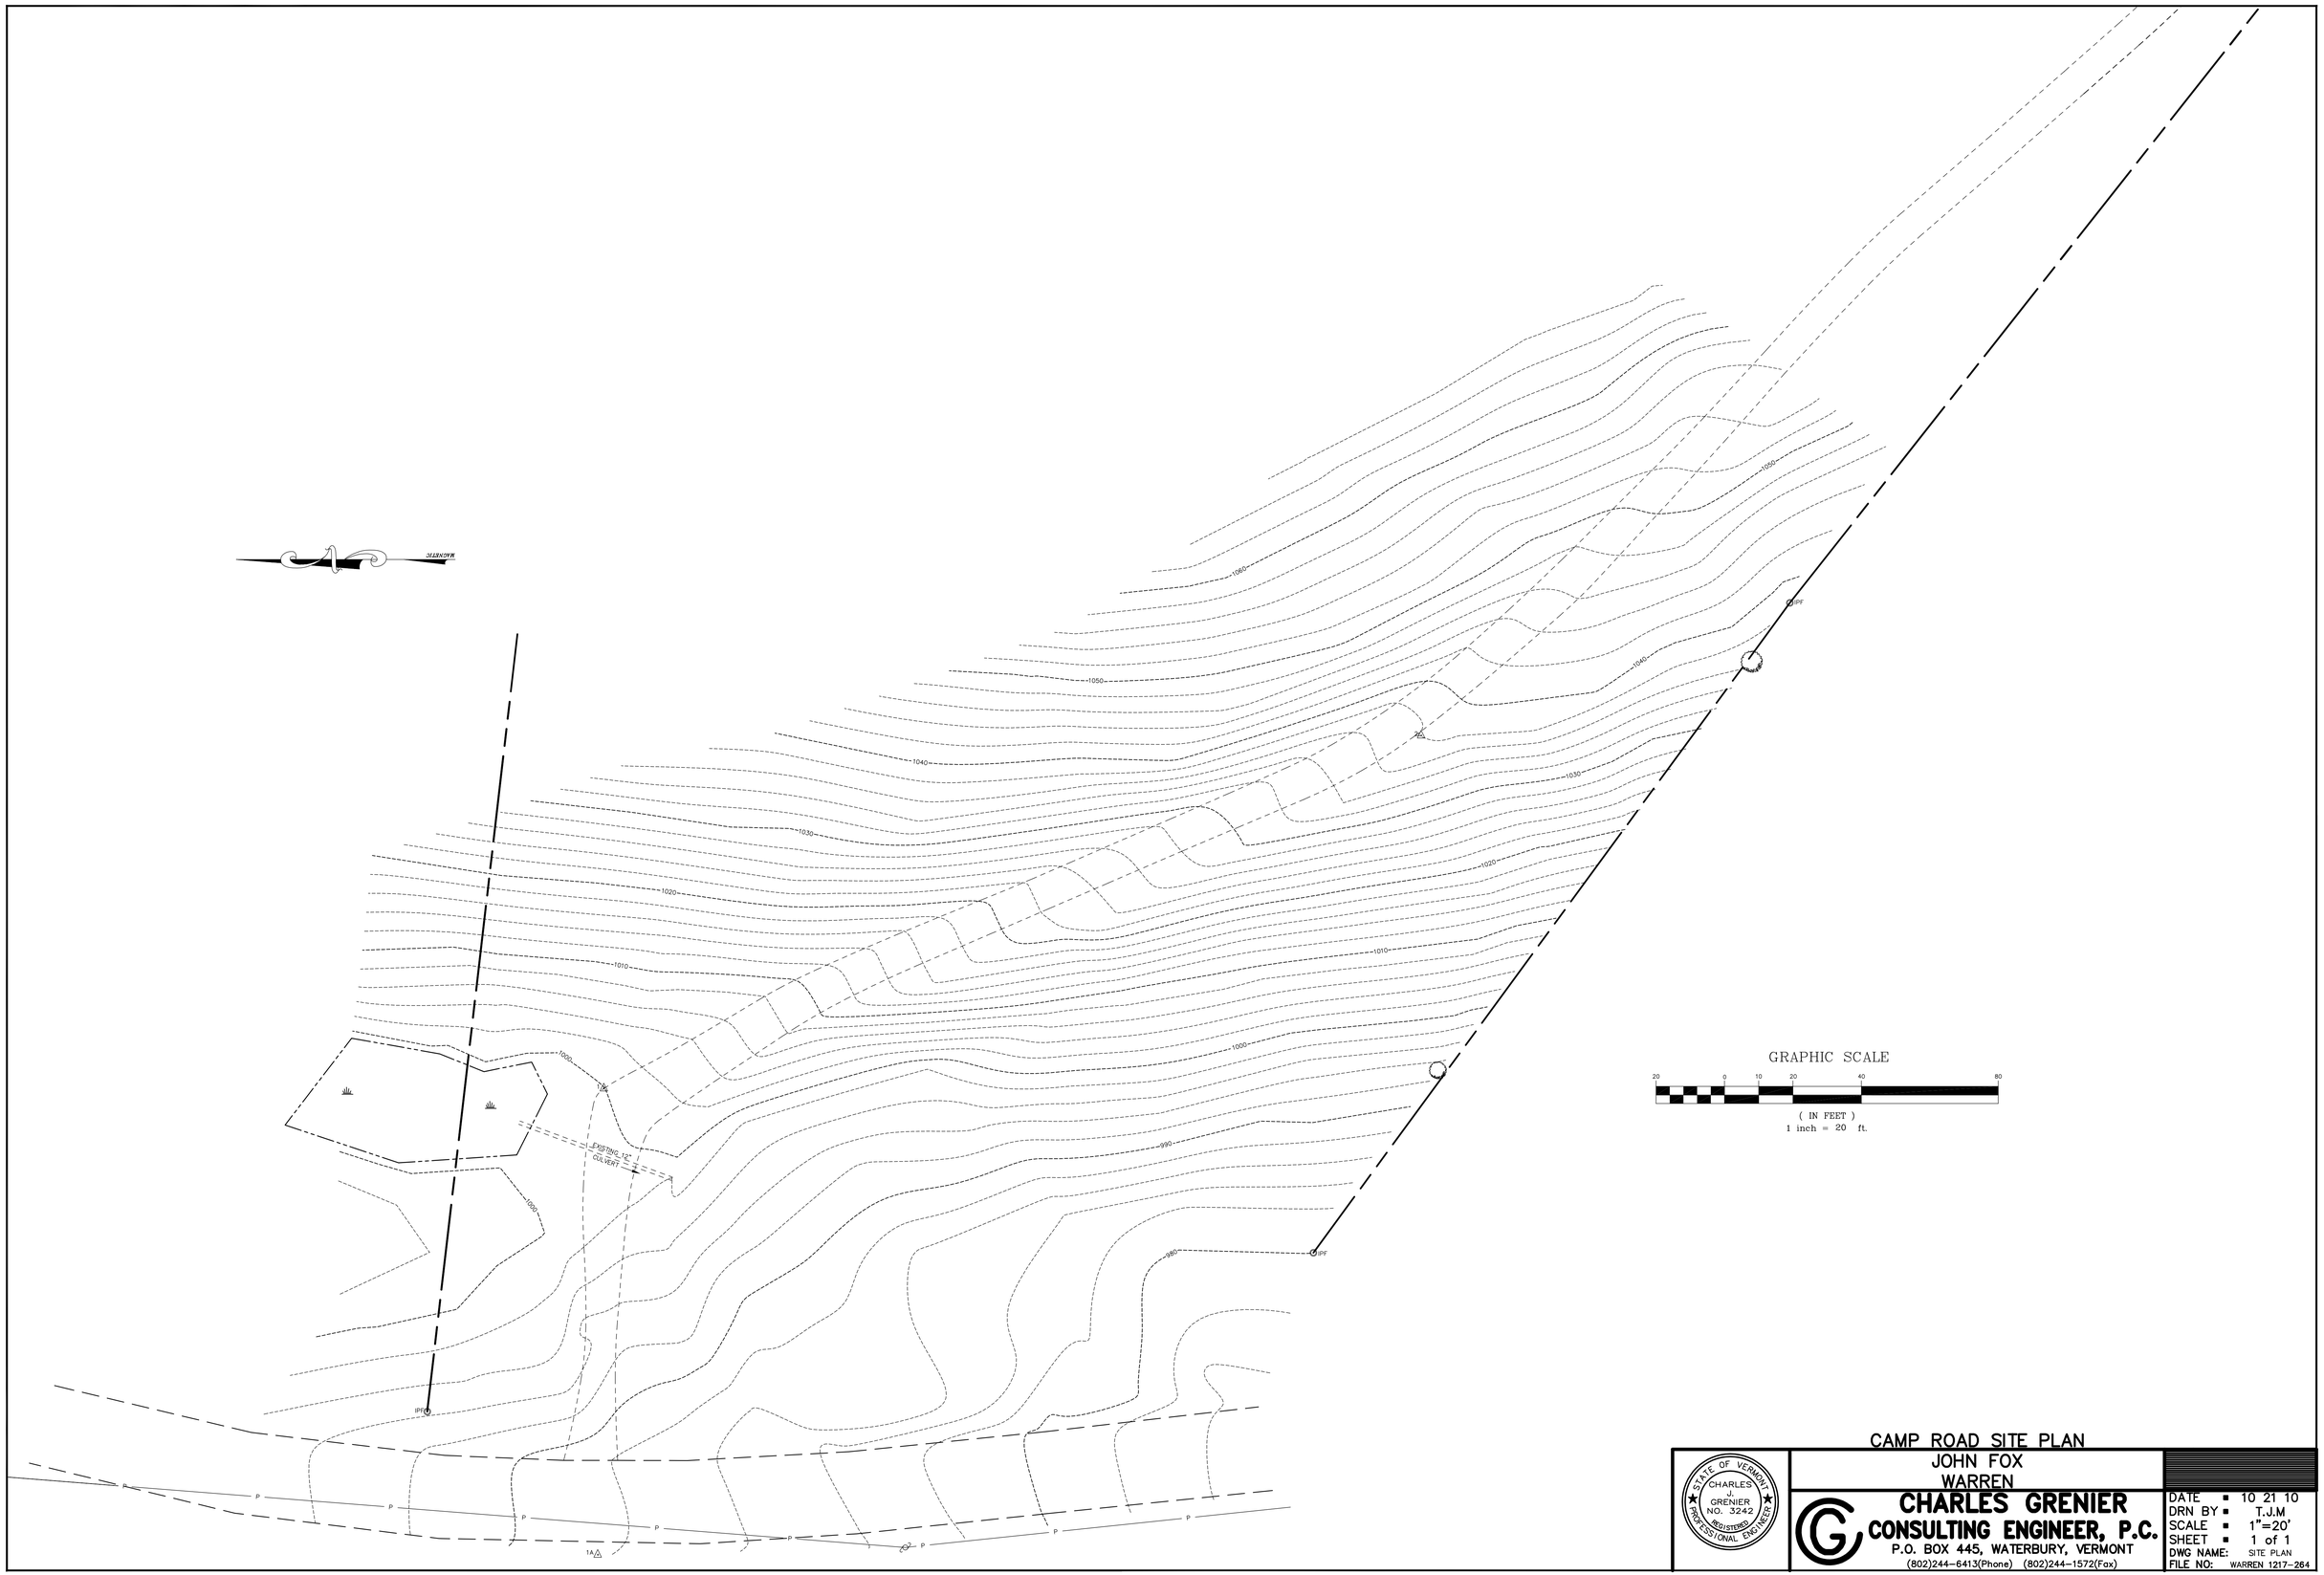

CAMP ROAD SITE PLAN
JOHN FOX
WARREN

STATE OF VERMONT
CHARLES J. GRENIER
NO. 3242
REGISTERED
PROFESSIONAL ENGINEER

CHARLES GRENIER
CONSULTING ENGINEER, P.C.
P.O. BOX 445, WATERBURY, VERMONT
(802)244-6413(Phone) (802)244-1572(Fax)

DATE	10 21 10
DRN BY	T.J.M
SCALE	1"=20'
SHEET	1 of 1
DWG NAME:	SITE PLAN
FILE NO:	WARREN 1217-264