West - East Elevation From Gadd Brook Looking North | Scale: 1" = 20' | 3

West - East Elevation From Sugarbush Parking Lot Looking North | Scale: 1" = 20' | 2

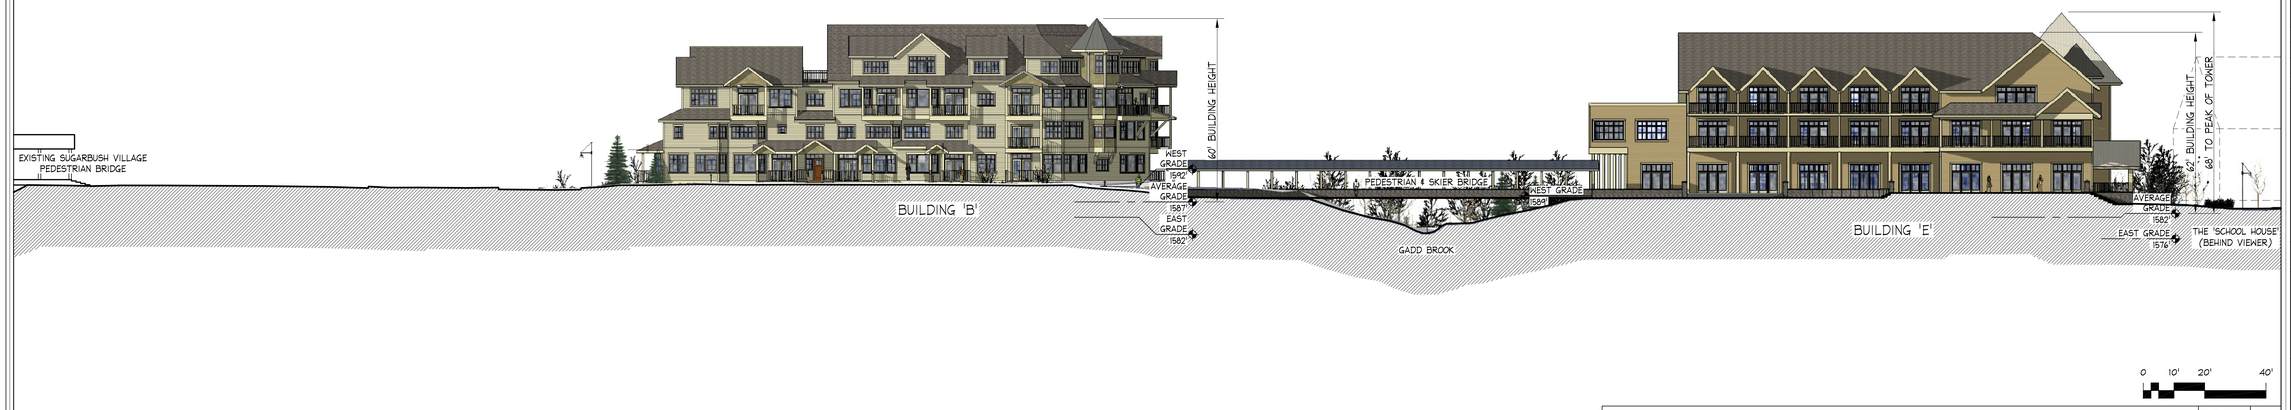

North - South Elevation Along Pedestrian Walkway Looking East | Scale: 1" = 20' | 1

The Design Group
Architecture Planning & Interior Design

Jim Edgcomb, Architect
Jeff Schoellkopf, Architect
970 Dump Rd.
Warren VT 05674
tel 802-496-5255
fax 802-329-2311
www.tdgvt.com

SE GROUP
Landscape Architects
Resort Design
131 Church Street
Burlington, VT 05401
tel: 802.862.0098
www.segroup.com

GRENIER ENGINEERING, PC
P.O. Box 445
Waterbury, VT 05676
802-244-6413

Vanasse Hangen Brustlin, Inc.
Transportation
Land Development
Environmental Services

Sugarbush Lincoln Peak Base Area Development
Lincoln Peak Village- Gadd Brook Residences
Warren, Vermont

Sugarbush
BeBetterHere

Drawn By:	JH, PS, AC
Checked By:	JE, JS

© Copyright

REVISIONS

NOT FOR CONSTRUCTION

DATE : 12.02.14

Site/Building Elevations

Rendering