East Elevation | Scale: 3/16" = 1'-0" | 1

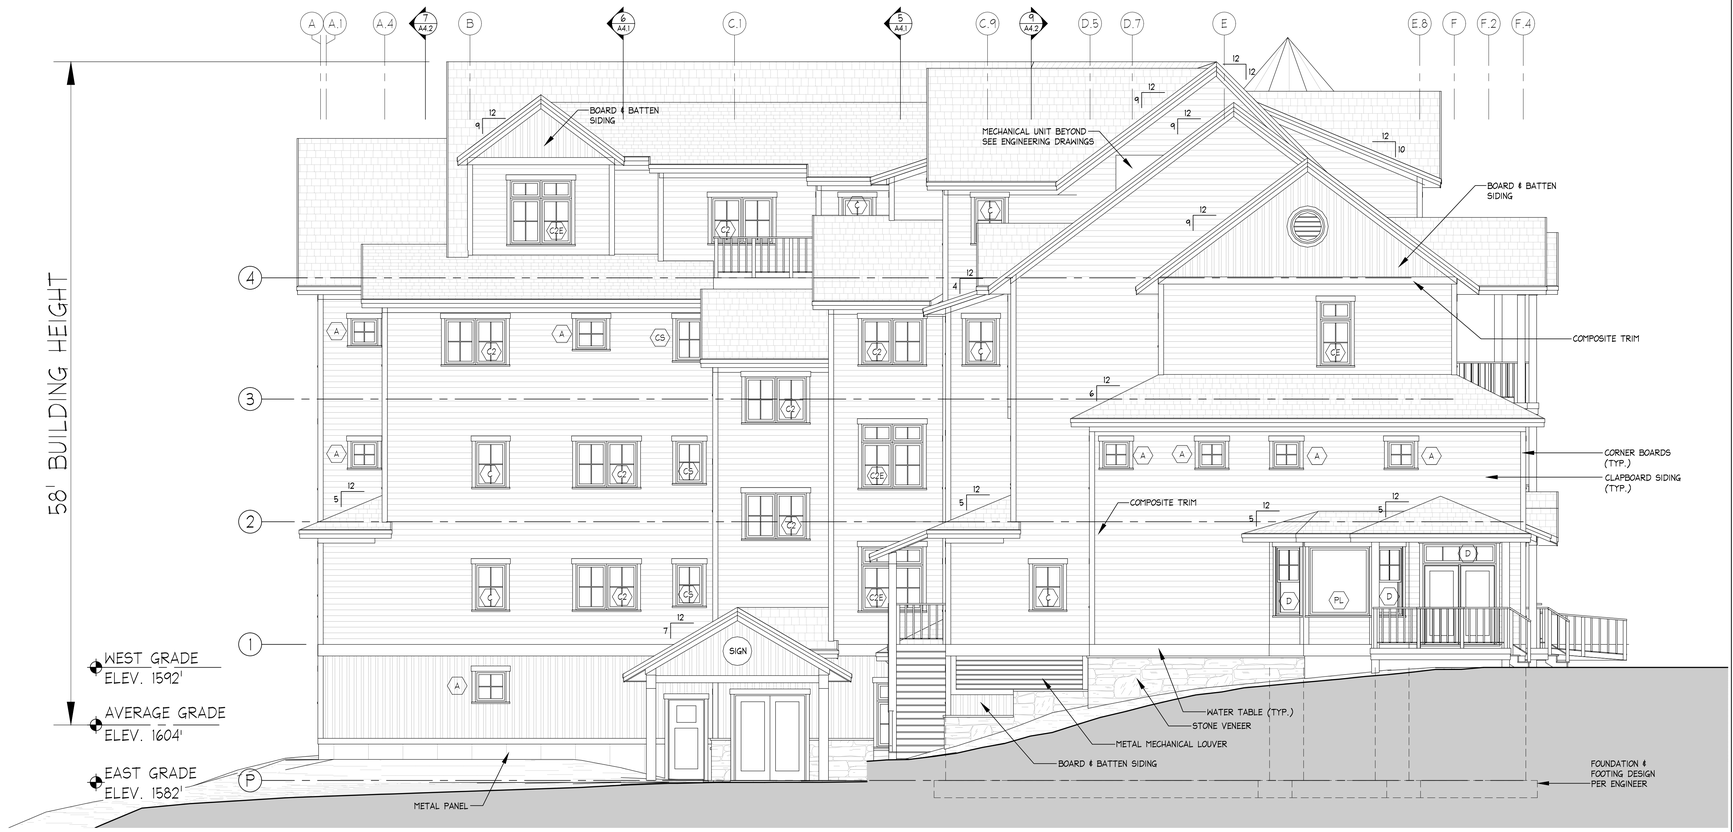

North Elevation | Scale: 3/16" = 1'-0" | 2

The Design Group
Architecture Planning & Interior Design

Jim Edgcomb, Architect
Jeff Schoellkopf, Architect
970 Dump Rd.
Warren VT 05674
tel 802-496-5255
fax 802-329-2311
www.tdgvt.com

SE GROUP
Landscape Architects Resort Design
131 Church Street
Burlington, VT 05401
tel: 802.862.0098
www.segroup.com

GRENIER ENGINEERING, PC
P.O. Box 445
Waterbury, VT 05676
802-244-6413

Vanasse Hangen Brustlin, Inc.
Transportation
Land Development
Environmental Services

Sugarbush
BeBetterHere

Lincoln Peak Base Area Redevelopment - Phase II
Lincoln Peak Village - Gadd Brook Residences - Phase IIB

Warren, Vermont 05674

Bid & Permit Set

Drawn By:	JH
Checked By:	JE, JS

© Copyright

REVISIONS

DATE : 01.30.15

Exterior Elevations

A3.2