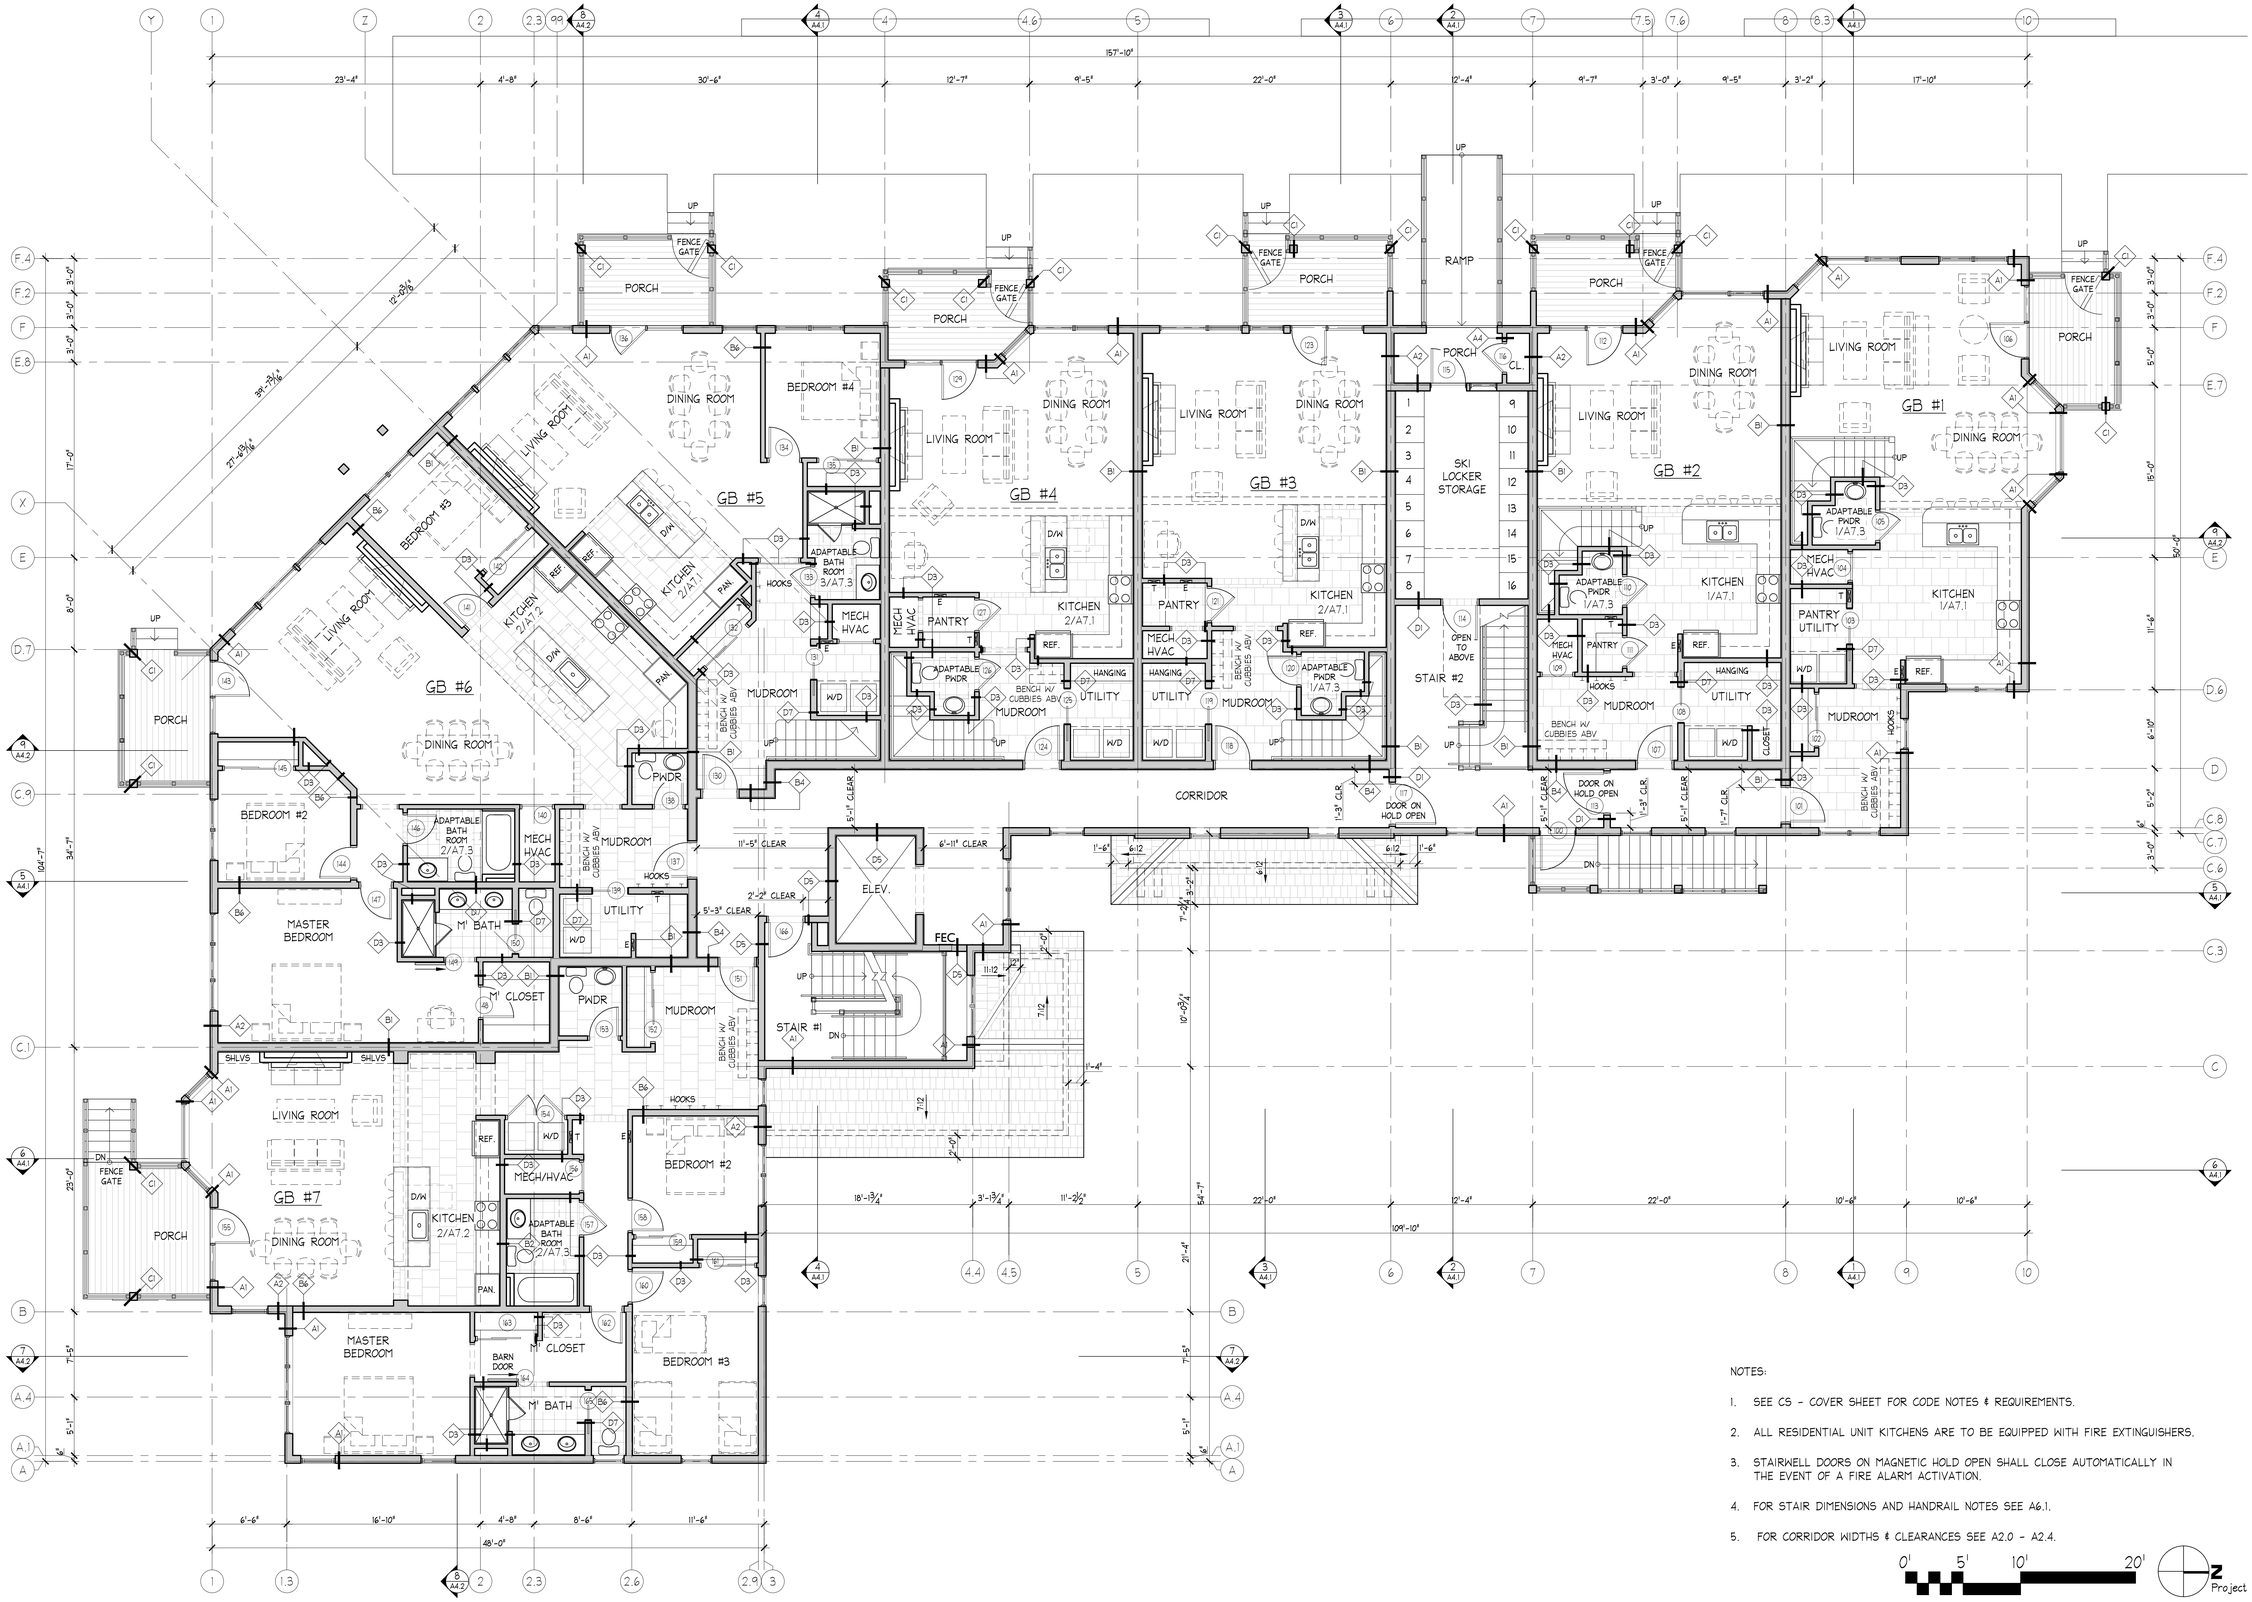

First Level Plan — Scale: 3/16" = 1'-0" — 1

The Design Group
Architecture Planning & Interior Design

Jim Edgcomb, Architect
Jeff Schoellkopf, Architect
970 Dump Rd.
Warren VT 05674
tel 802-496-5255
fax 802-329-2311
www.tdgvt.com

SE GROUP
Landscape Architects
Resort Design
131 Church Street
Burlington, VT 05401
tel: 802.862.0098
www.segroup.com

GRENIER ENGINEERING, PC
P.O. Box 445
Waitsfield, VT 05673
802-244-6413

Vanasse Hangen Brustlin, Inc.
Transportation
Land Development
Environmental Services

Sugarbush
BeBetterHere

Lincoln Peak Base Area Redevelopment - Phase II
Lincoln Peak Village - Gadd Brook Residences - Phase IIB

Warren, Vermont 05674

Bid & Permit Set

Drawn By:	JH
Checked By:	JE, JS
© Copyright	
REVISIONS	

DATE : 01.30.15

First Level Floor Plan

A2.1

S:\Projects\ALGED\2012\Drawings\CAD Files\2012 Drafting Files\2012 Drafting Files\A2.1.dwg, A2.1 1/30/2015 1:16:19 PM, 1:1, 1:30/2015 1:16:19 PM, 1:1, TDG, PDF.pc3, Previous paper size 48.0 (W) x 36.0 (H) inches\A.ctb