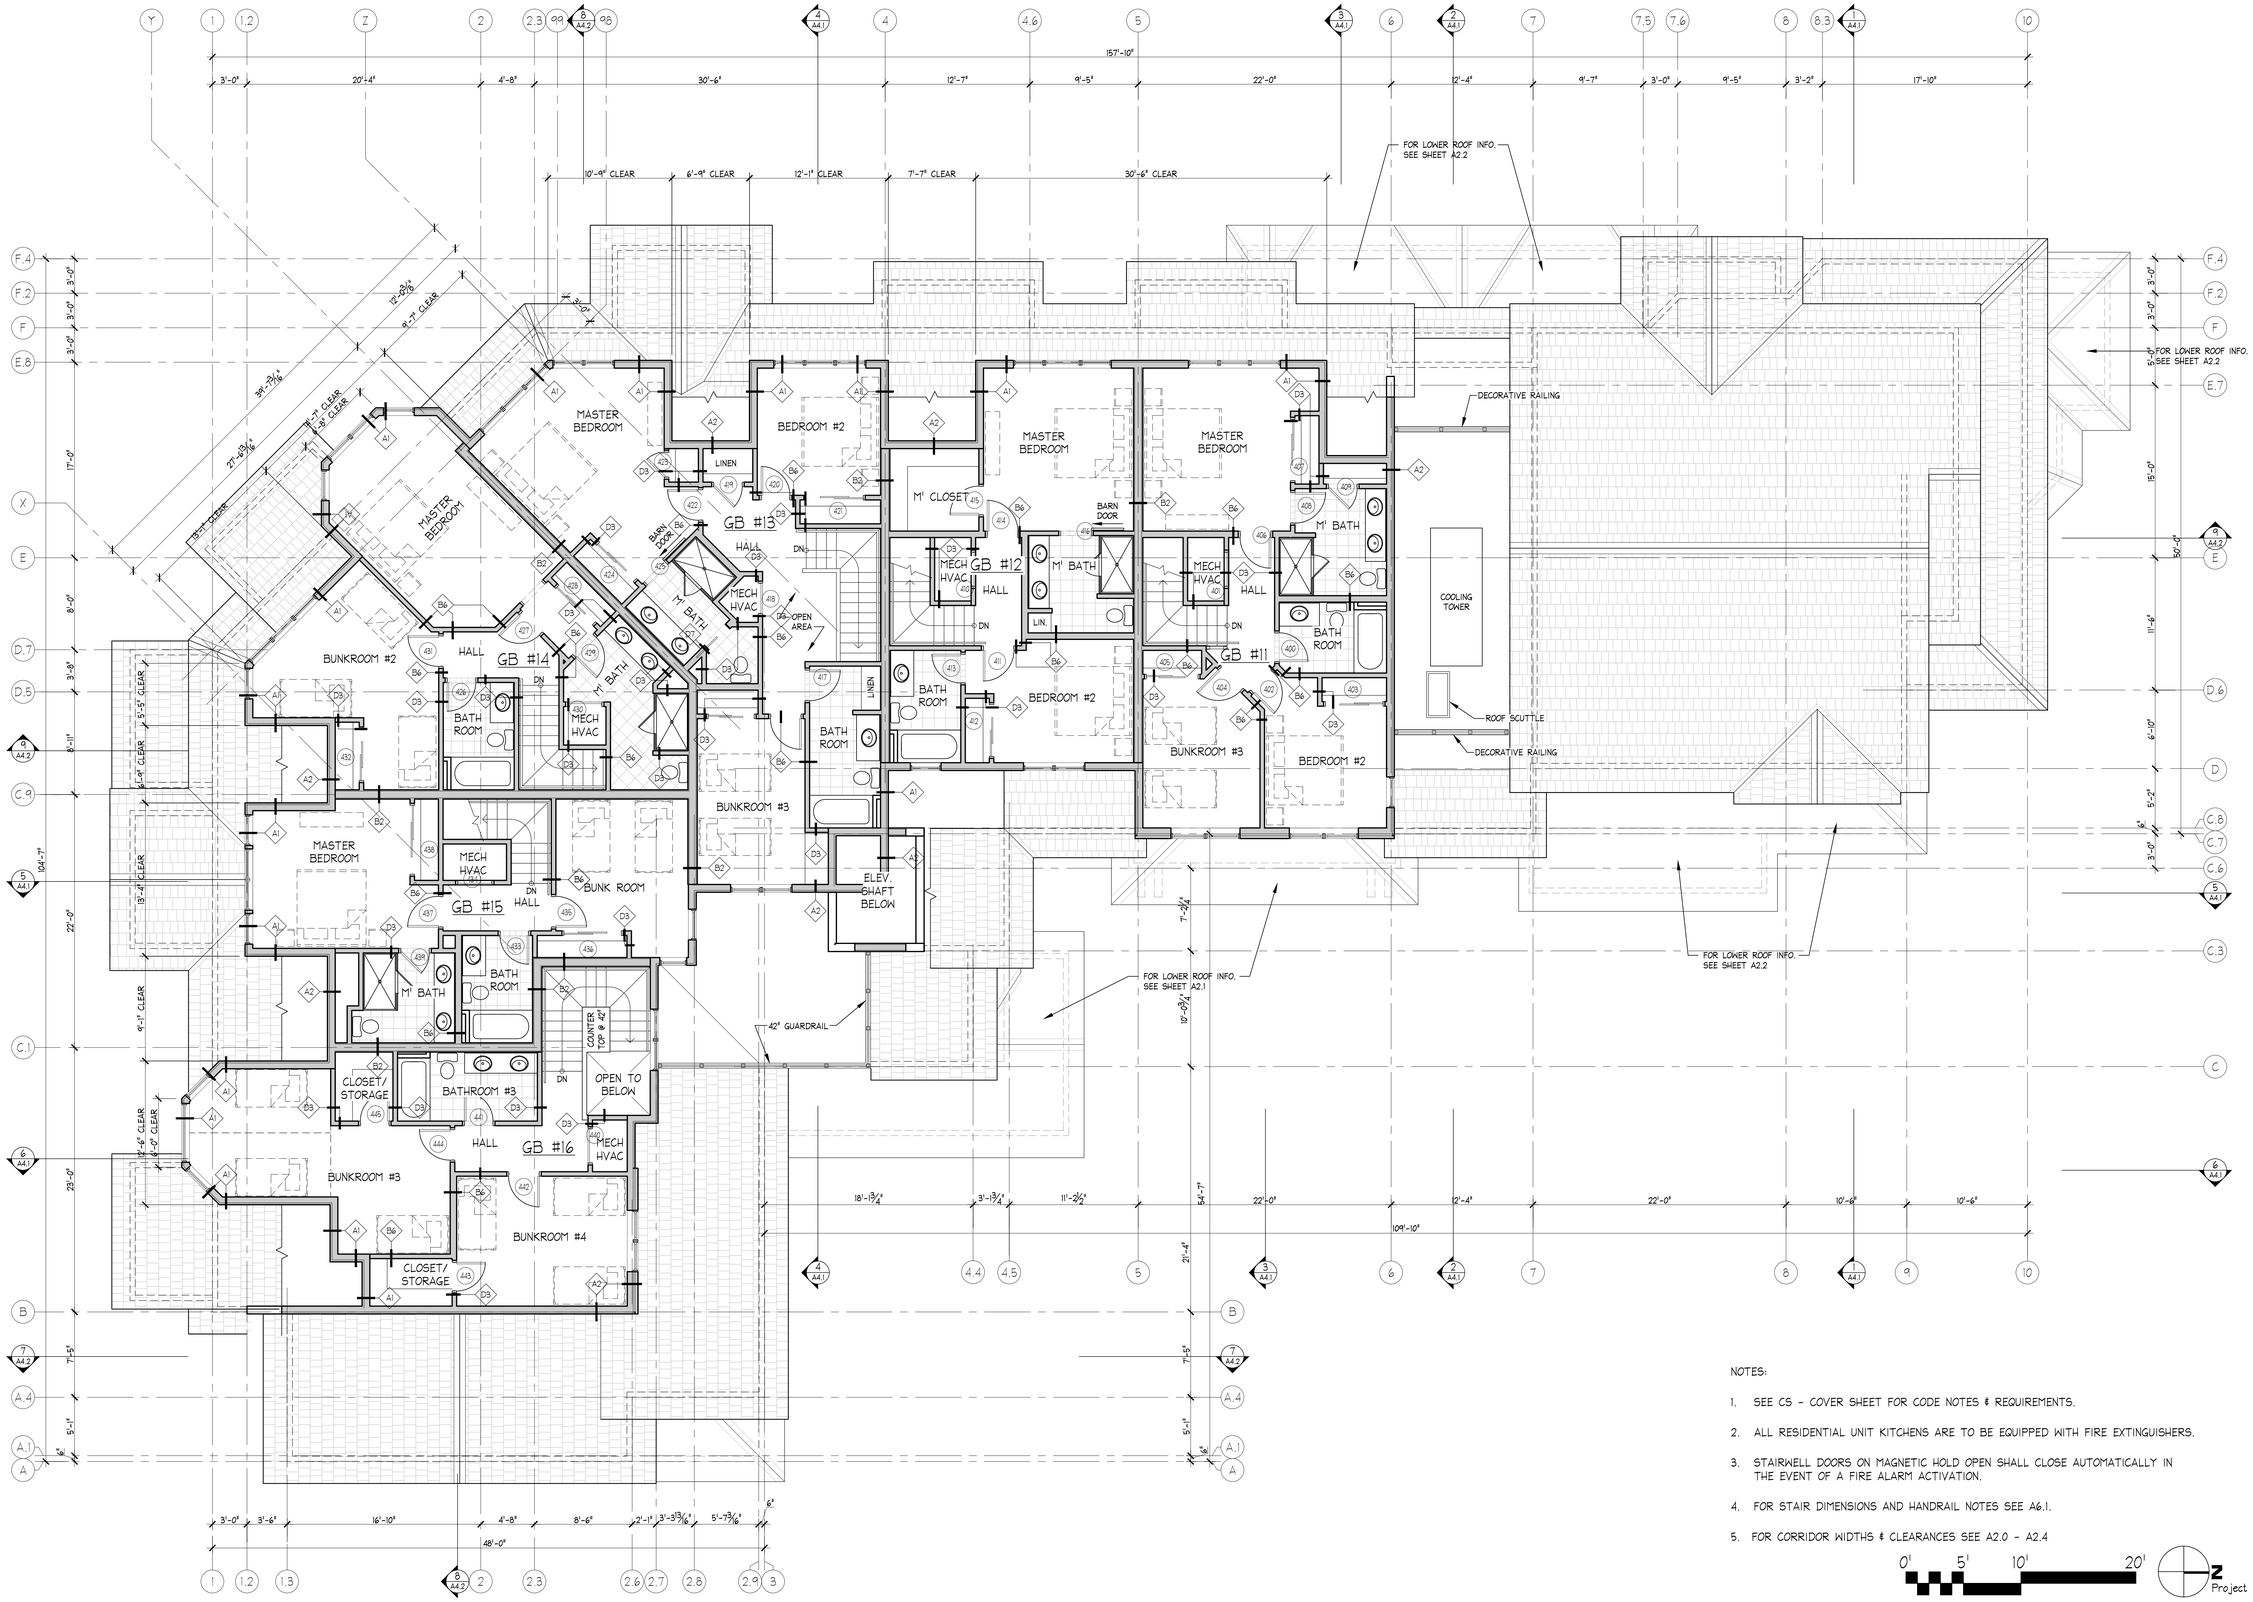

NOTES:

1. SEE CS - COVER SHEET FOR CODE NOTES & REQUIREMENTS.
2. ALL RESIDENTIAL UNIT KITCHENS ARE TO BE EQUIPPED WITH FIRE EXTINGUISHERS.
3. STAIRWELL DOORS ON MAGNETIC HOLD OPEN SHALL CLOSE AUTOMATICALLY IN THE EVENT OF A FIRE ALARM ACTIVATION.
4. FOR STAIR DIMENSIONS AND HANDRAIL NOTES SEE A6.1.
5. FOR CORRIDOR WIDTHS & CLEARANCES SEE A2.0 - A2.4

0' 5' 10' 20'

Z Project

Fourth Level Plan | Scale: 3/16" = 1'-0" | 1

The Design Group
Architecture Planning & Interior Design

Jim Edgcomb, Architect
Jeff Schoellkopf, Architect
970 Dump Rd.
Warren VT 05674
tel 802-496-5255
fax 802-329-2311
www.tdgvt.com

SE GROUP
LANDSCAPE ARCHITECTS
RESORT DESIGN
131 CHURCH STREET
BURLINGTON, VT 05401
TEL: 802.862.0098
WWW.SEGROUP.COM

GRENIER ENGINEERING, PC
P.O. Box 445
Waterbury, VT 05676
802-244-6413

Vanasse Hangen Brustlin, Inc.
Transportation
Land Development
Environmental Services

Sugarbush
BeBetterHere

Lincoln Peak Base Area Redevelopment - Phase II
Lincoln Peak Village - Gadd Brook Residences - Phase IIB

Warren, Vermont 05674

Bid & Permit Set

Drawn By:	JH
Checked By:	JE, JS

© Copyright

REVISIONS

DATE : 01.30.15

Fourth Level Floor Plan

A2.4