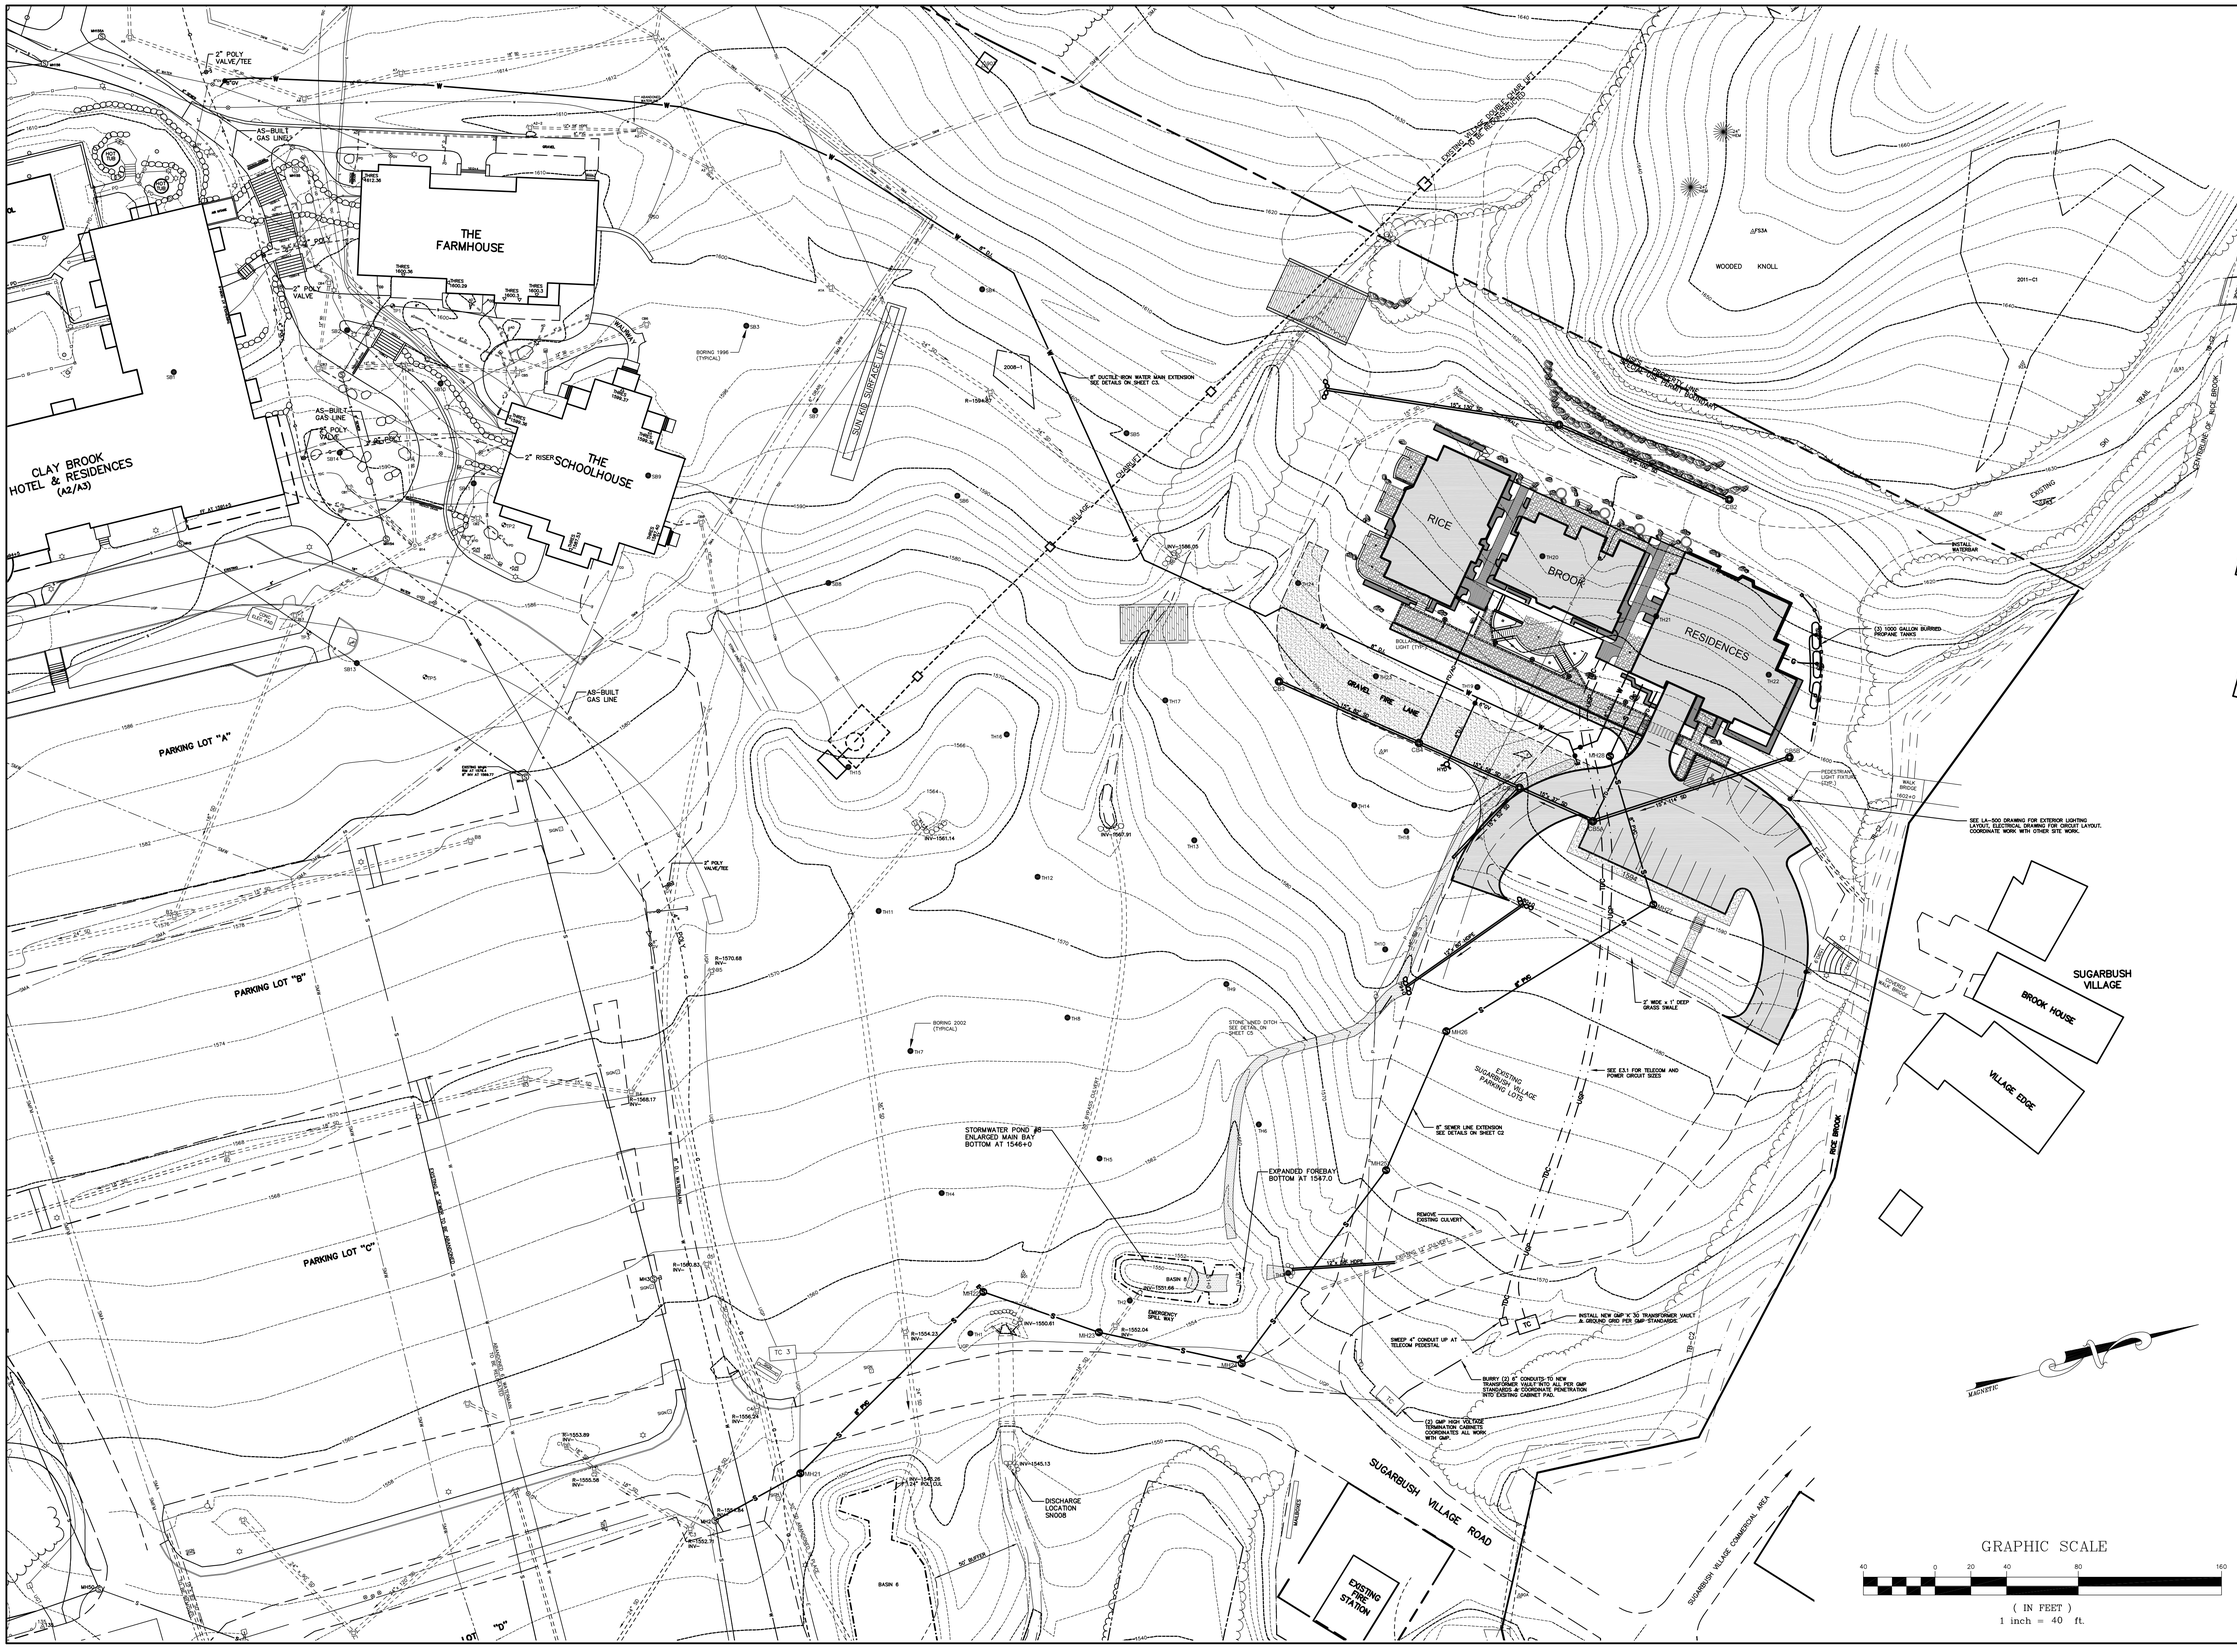

The Design Group
Architecture Planning & Interior Design

Jim Edgcomb, Architect
Jeff Schoellkopf, Architect
970 Dump Road
Warren VT 05674
tel 802-496-5255
www.tdgvt.com

SE GROUP
LANDSCAPE ARCHITECTS
RESORT DESIGN
131 CHURCH STREET
BURLINGTON, VT 05401
TEL: 802.862.0098
WWW.SEGROUP.COM

GRENIER ENGINEERING, PC
P.O. Box 445
Waterbury, VT 05676
802-244-6411

Vanasse Hangen Brustlin, Inc.
Transportation
Land Development
Environmental Services

Sugarbush Lincoln Peak Base Area Development Phase II

Lincoln Peak Village

Warren, VT

Sugarbush EloBetterHome

Drawn By:	TJM
Checked By:	JDG

© Copyright

REVISIONS

BID SET

DATE: 4-20-12

SITE GRADING PLAN

C1

The Design Group
Architecture Planning & Interior Design

Jim Edgcomb, Architect
Jeff Schoellkopf, Architect
970 Dump Road
Warren VT 05674
tel 802-496-5255
www.tdgvt.com

SE GROUP
Landscape Architects
Resort Design
131 Church Street
Burlington, VT 05401
tel: 802.862.0098
www.segroup.com

GRENIER ENGINEERING, PC
P.O. Box 446
Waterbury, VT 05676
802-244-6413

VHB
Vanasse Hangen Brustlin, Inc.
Transportation
Land Development
Environmental Services

Sugarbush Lincoln Peak Base Area Development Phase II
Lincoln Peak Village
Warren, VT

Sugarbush
Be Better Here

Drawn By:	mjl, mkw
Checked By:	mph, mkw

© Copyright

REVISIONS

1	08.13.2012 - Building and Lighting

Not For Construction

DATE : 02.01.2012

PHASE IIA
SITE PLAN

LA-102